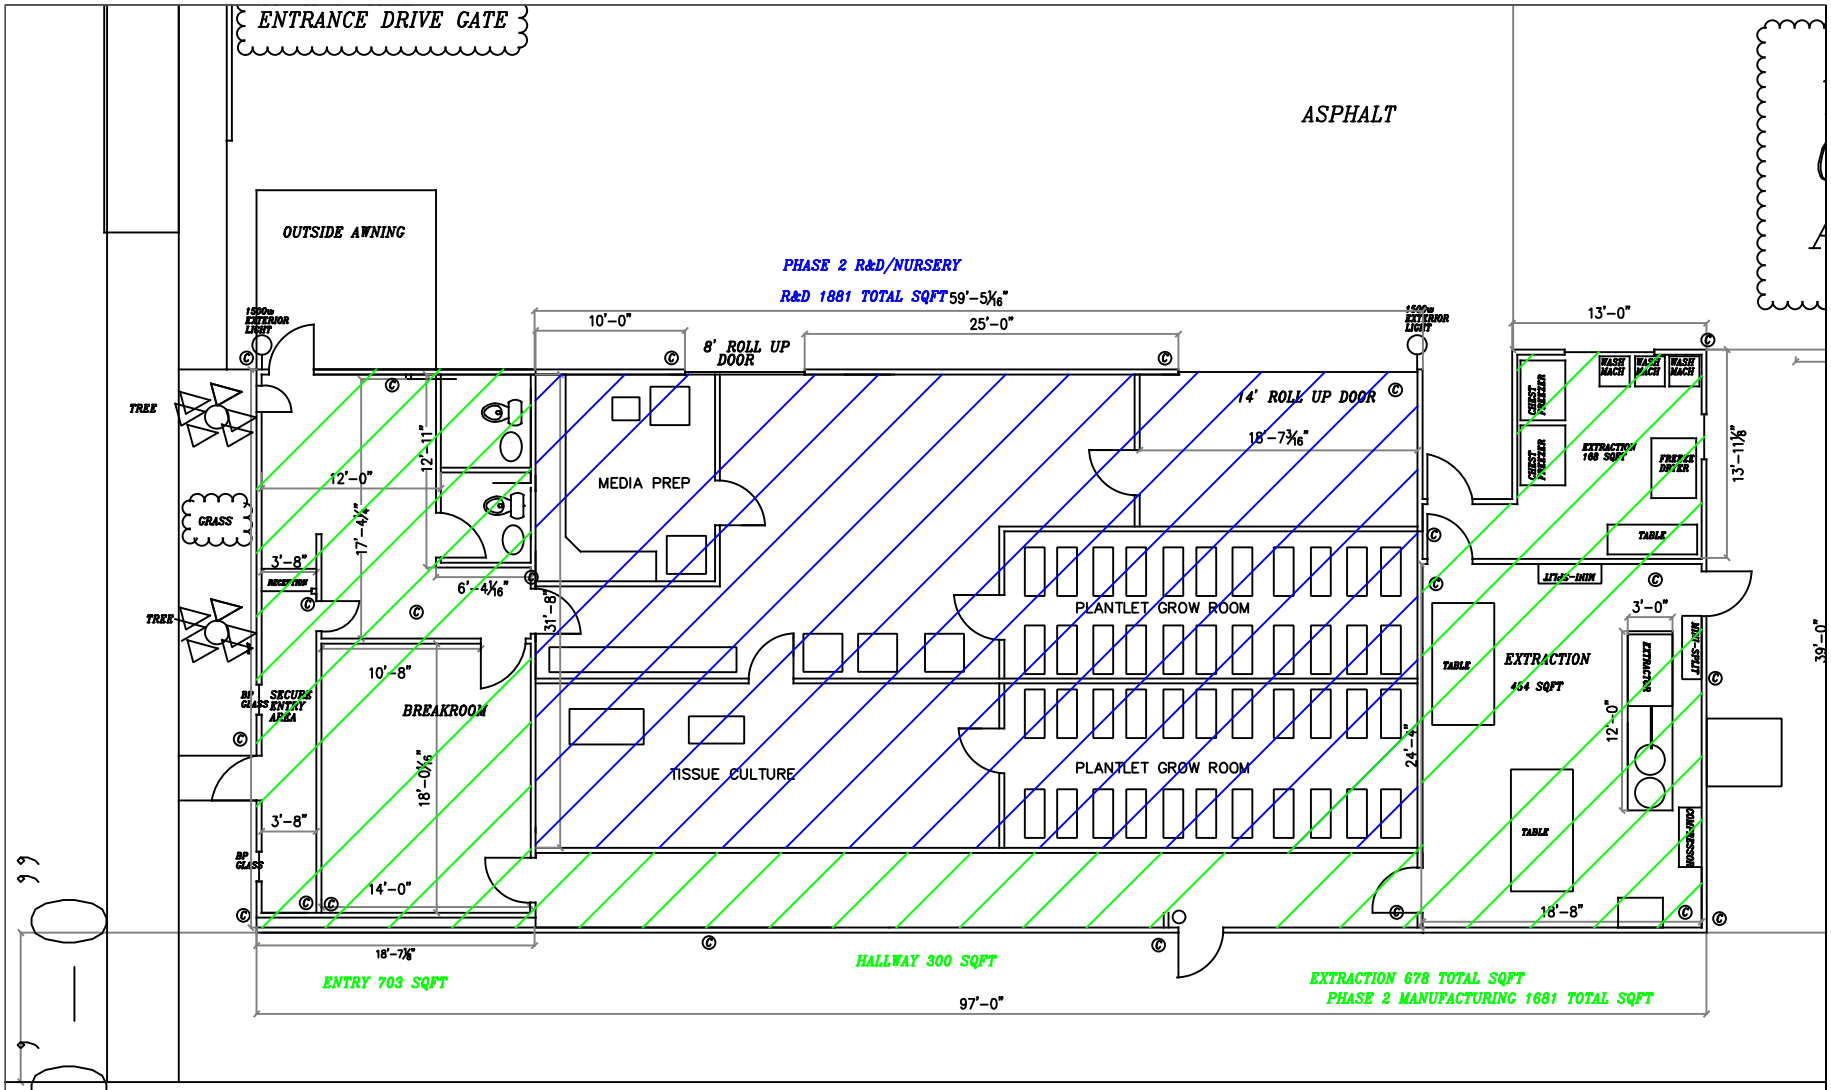

SITE PLAN
NTS

MATT MACHADO CONSTRUCTION

PROJECT INFORMATION

1275 W. ELM AVE
COALINGA, CA 93210

APN #083-160-07S

FOR:

ENGINEER OF RECORD

REVISIONS

NO.	DATE	BY	DESCRIPTION

DRAWING INFORMATION

DATE	05/20/2017
DRAWN	MMM
CHECKED	
JOB NO.	16-001

SITE PLAN

Original drawing is 24x36. Scale accordingly if reduced.

AS 1.0