OPTION A:

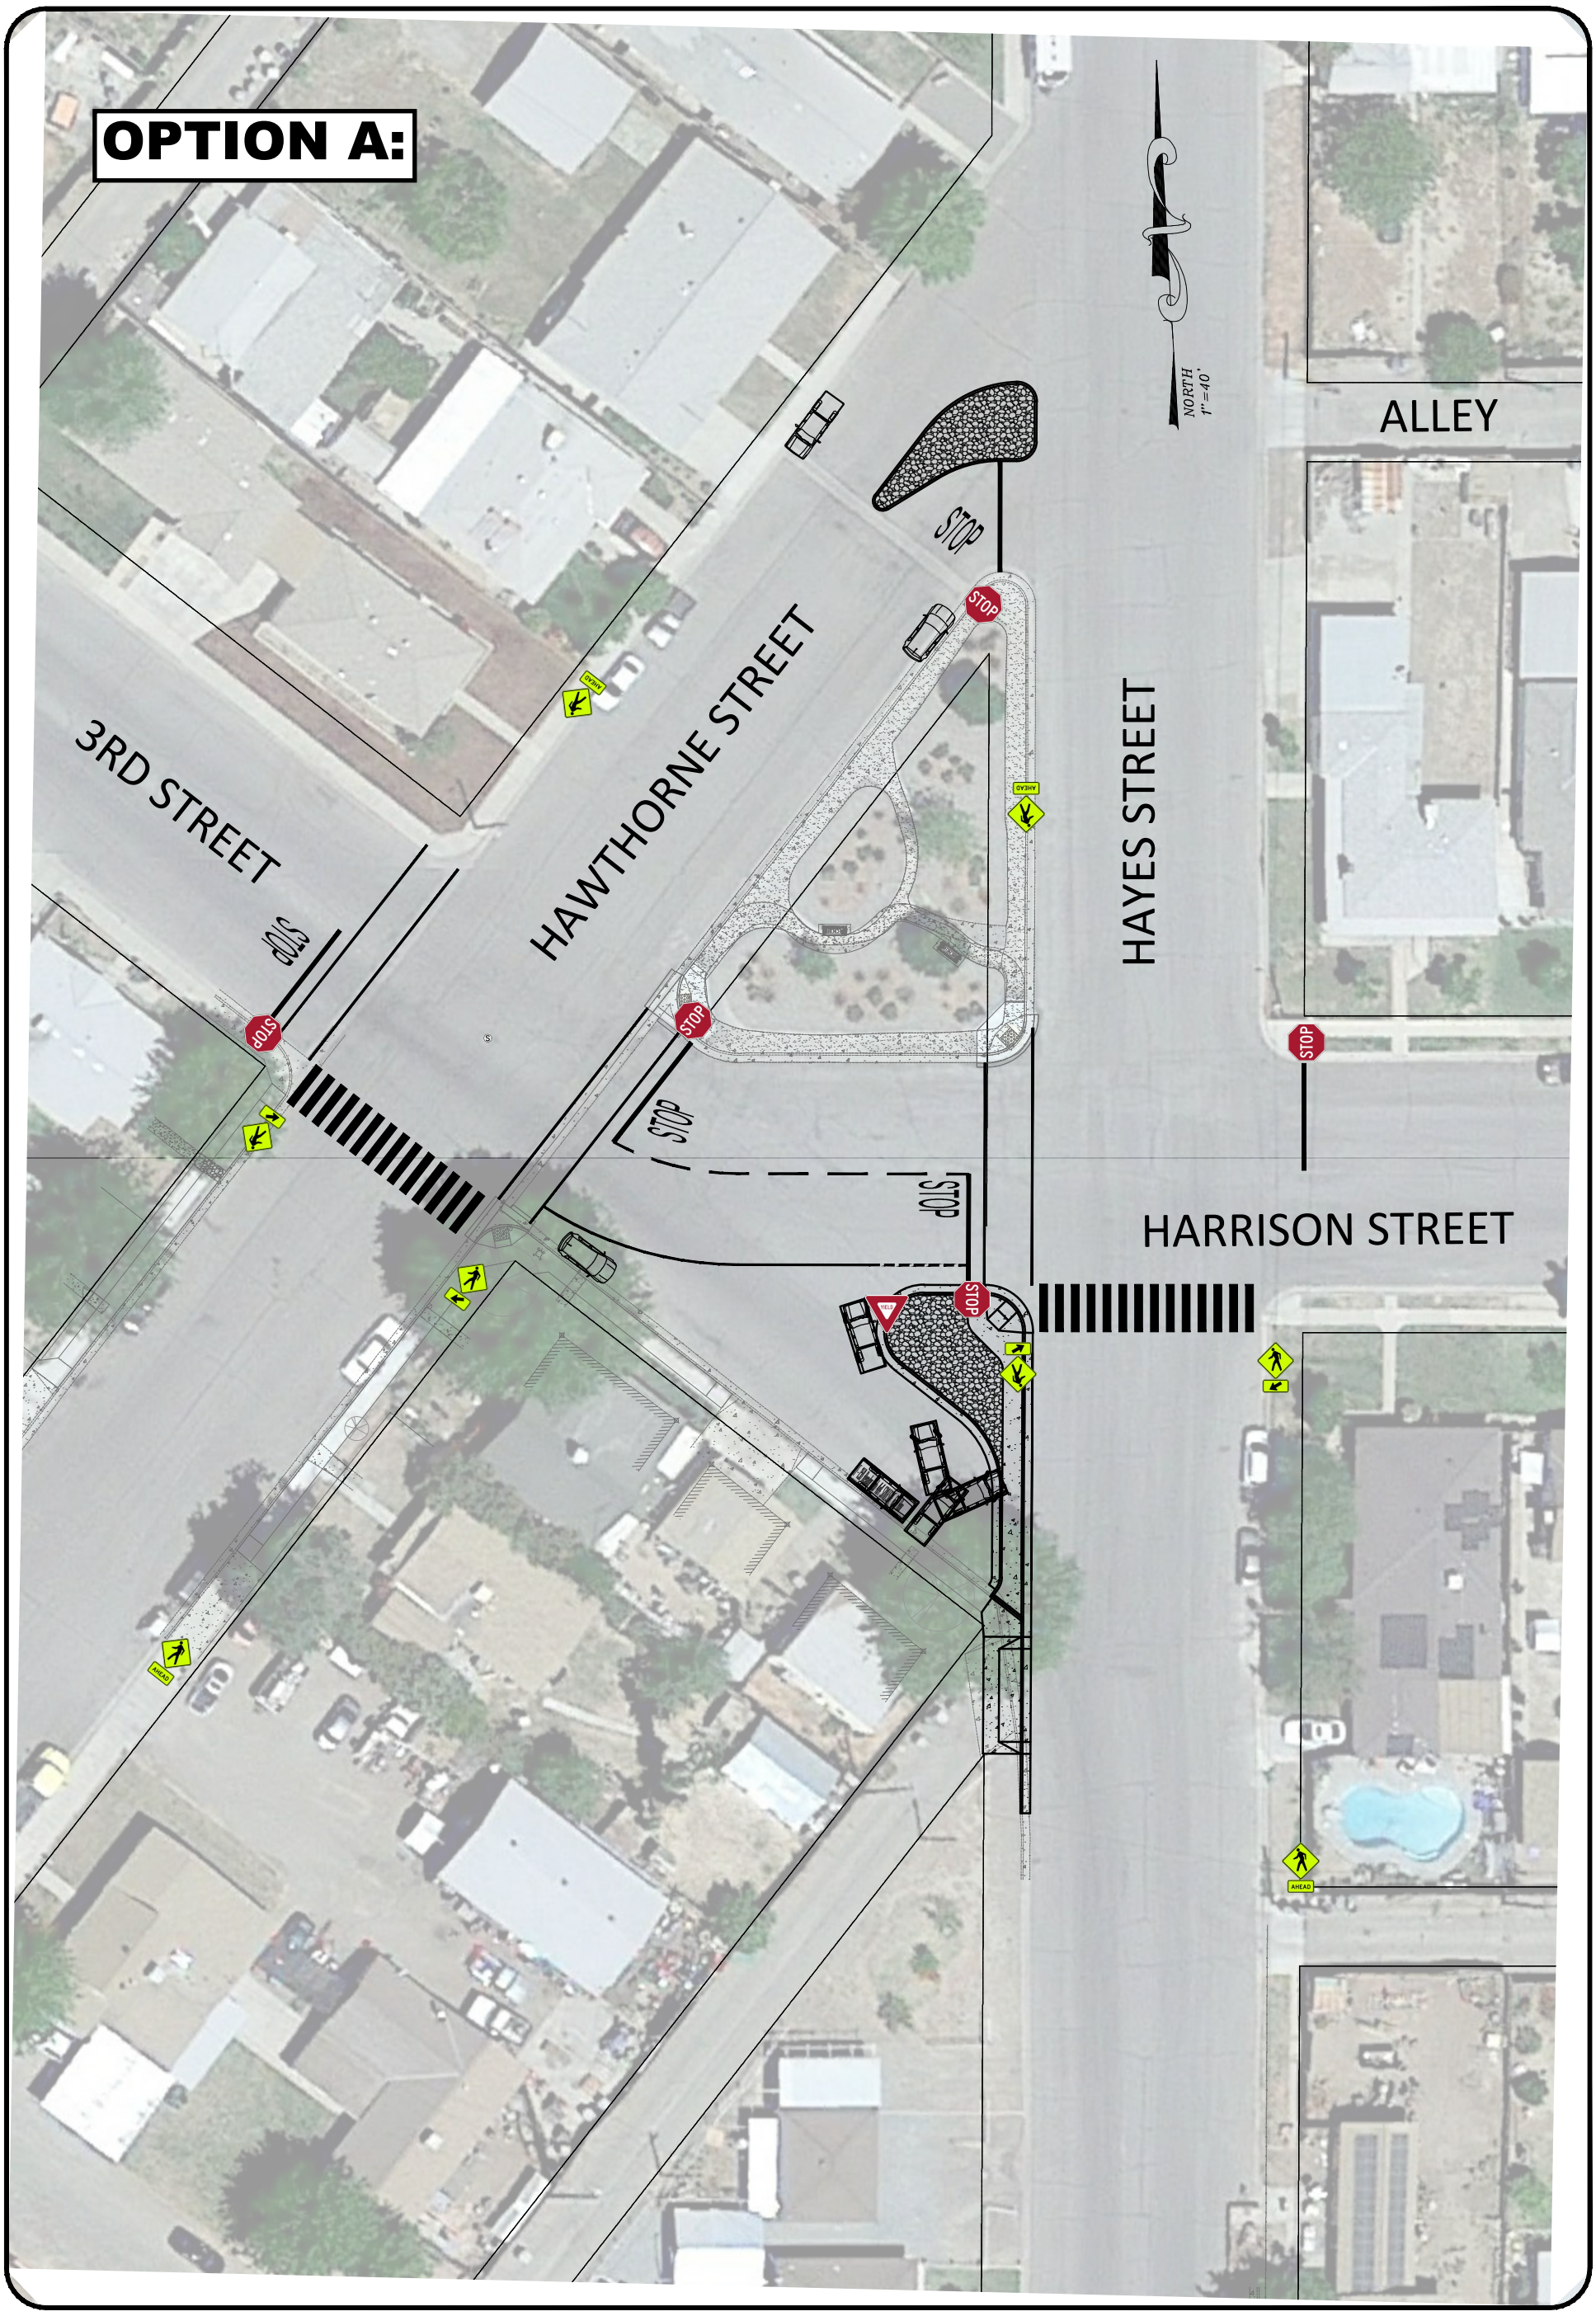

Scale: 1"=40'
Date: 2022.Aug.09
Drwn: C.M.
Chckd: D.J.
JN#: 3001

IMPROVEMENTS PLAN FOR:

3rd & Hayes
TRAFFIC SAFETY IMPROVEMENTS

COALINGA, CALIFORNIA

Tri City Engineering, Inc.
Engineers Surveyors
4630 W. Jennifer Ave. #101
Fresno, CA 93722-6415
PH: 559-447-9075
FAX 559-447-9074
www.TriCityEngineering.com

	DATE	APPRVD.	REVISION
△			
△			
△			
△			
△			
△			

OPTION A: PEDESTRIAN ISLAND AREA ZOOM

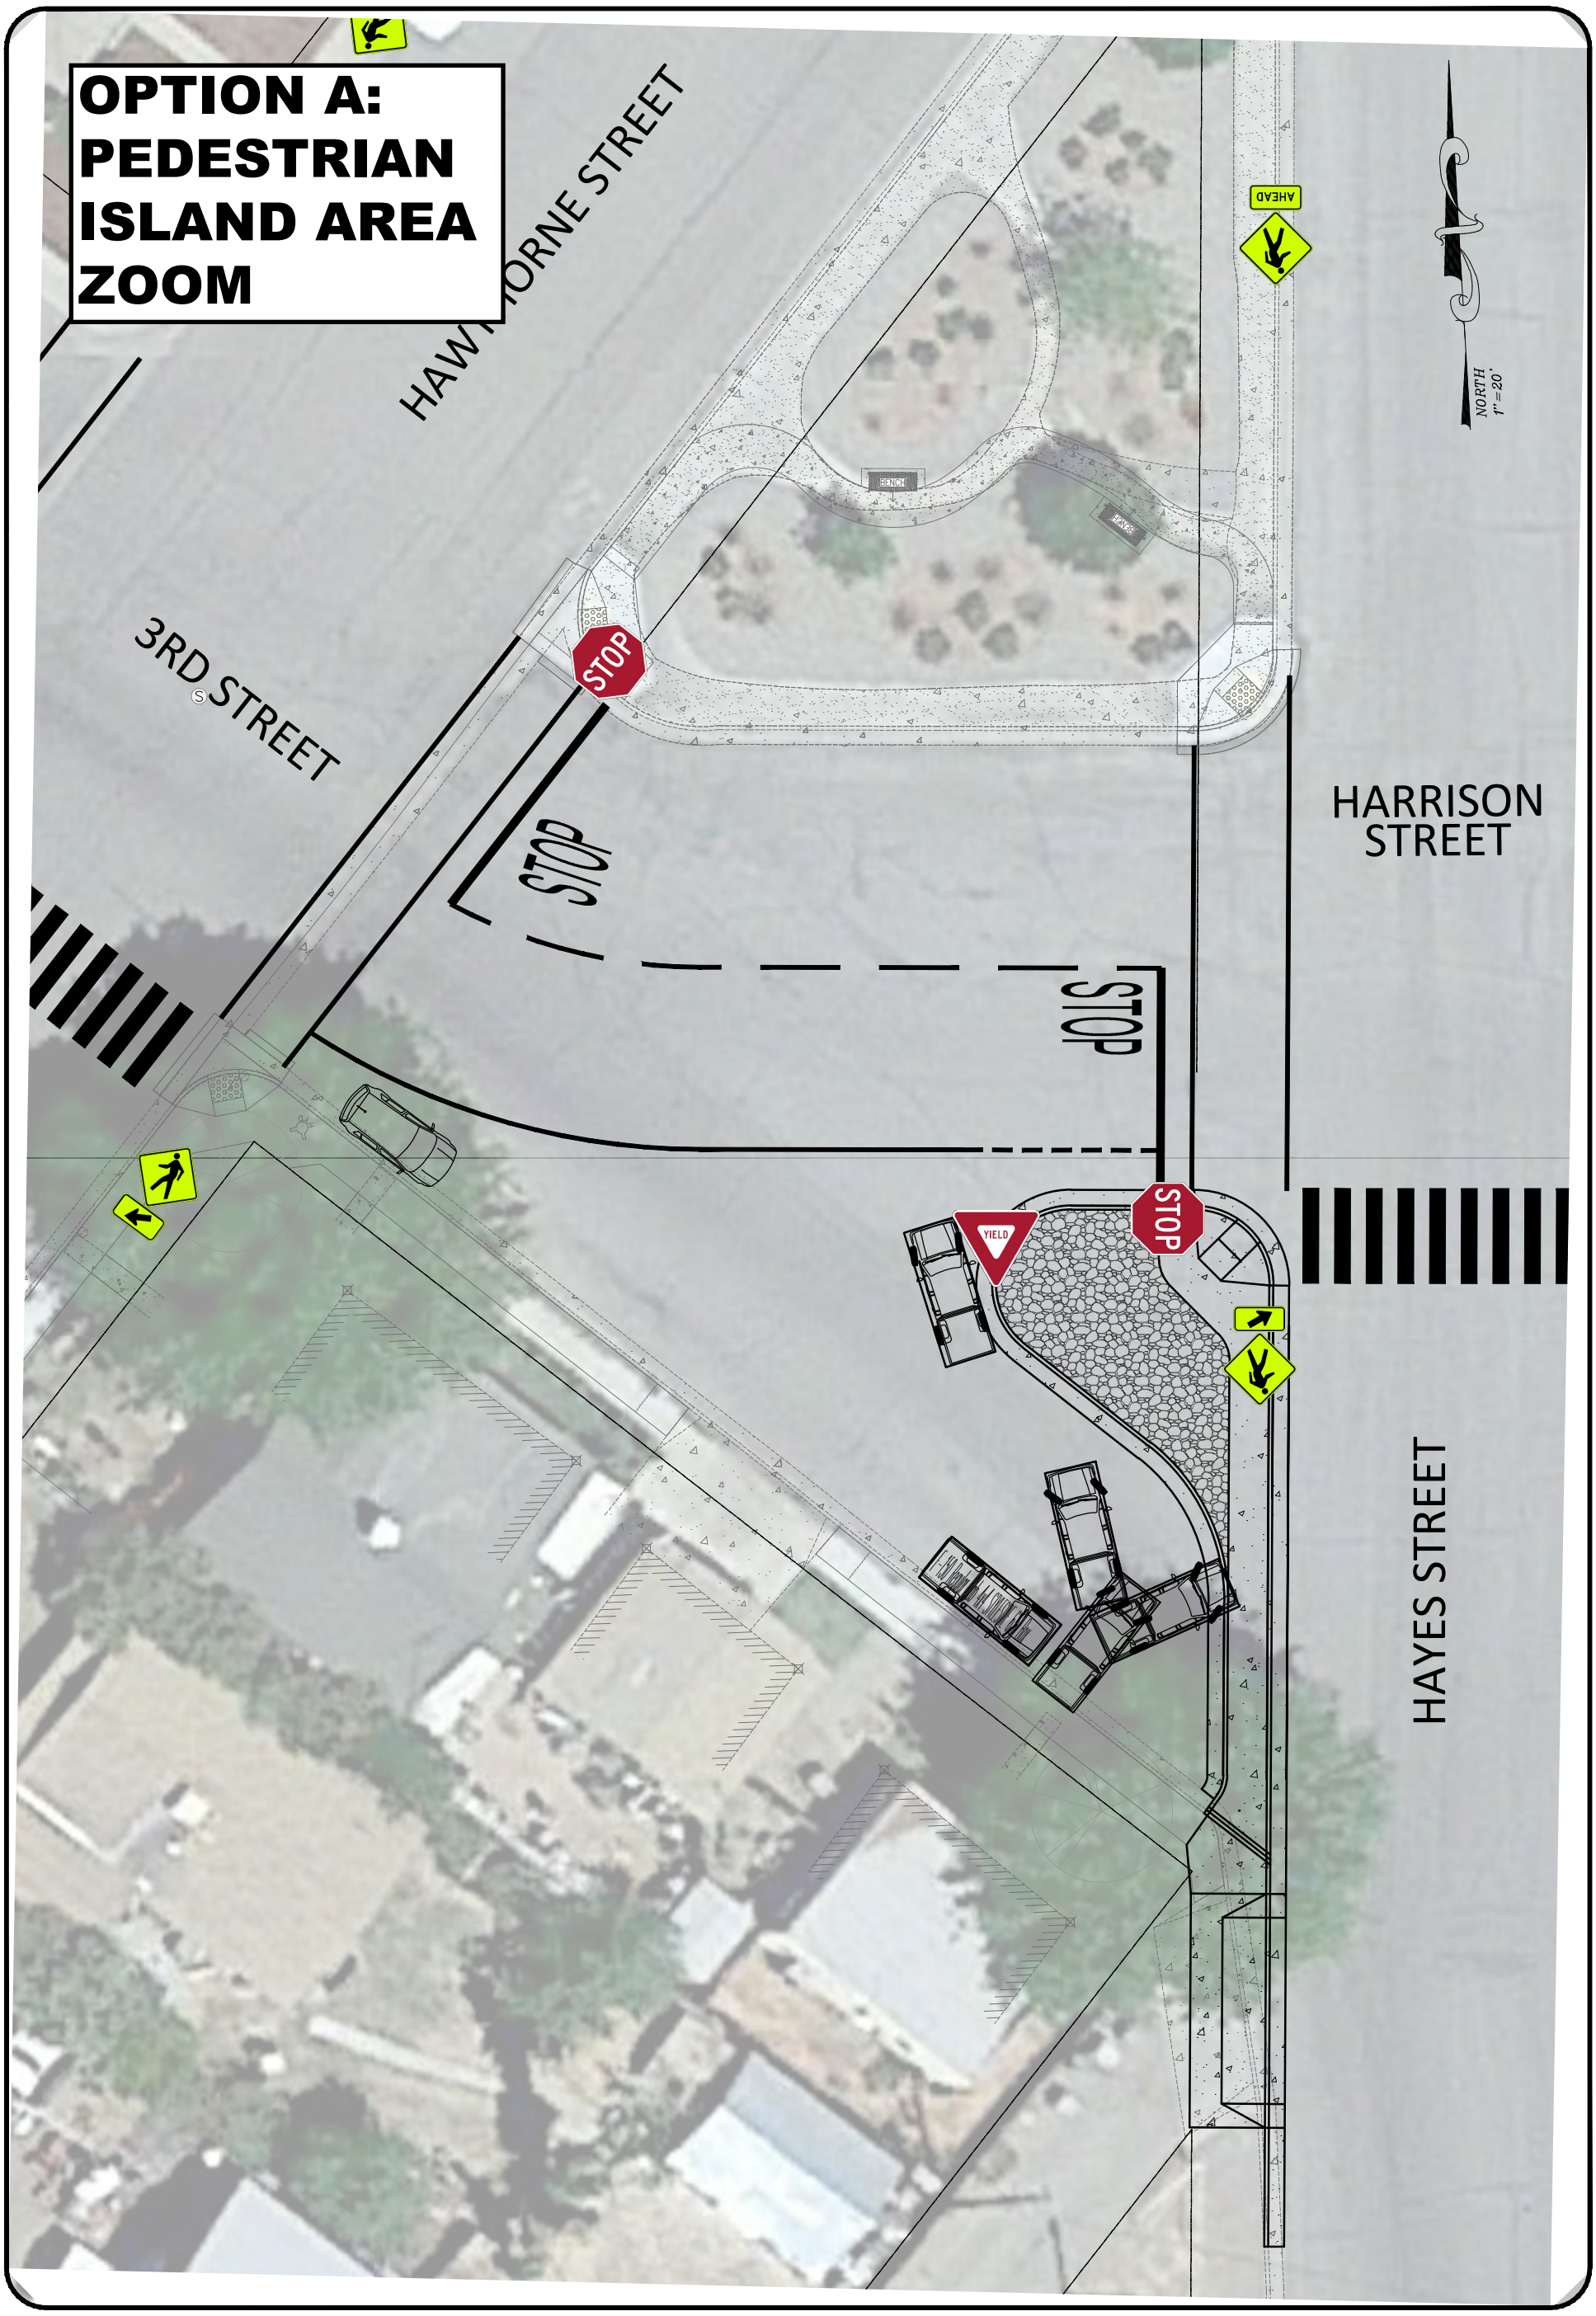

Scale: 1"=20'
Date: 2022.Aug.09
Drwn: C.M.
Chckd: D.J.
JN#: 3001

IMPROVEMENTS PLAN FOR:

3rd & Hayes
TRAFFIC SAFETY IMPROVEMENTS

COALINGA, CALIFORNIA

Tri City Engineering, Inc.
Engineers Surveyors
4630 W. Jennifer Ave. #101
Fresno, CA 93722-6415
PH: 559-447-9075
FAX 559-447-9074
www.TriCityEngineering.com

	DATE	APPRVD.	REVISION
△			
△			
△			
△			
△			
△			

OPTION B:

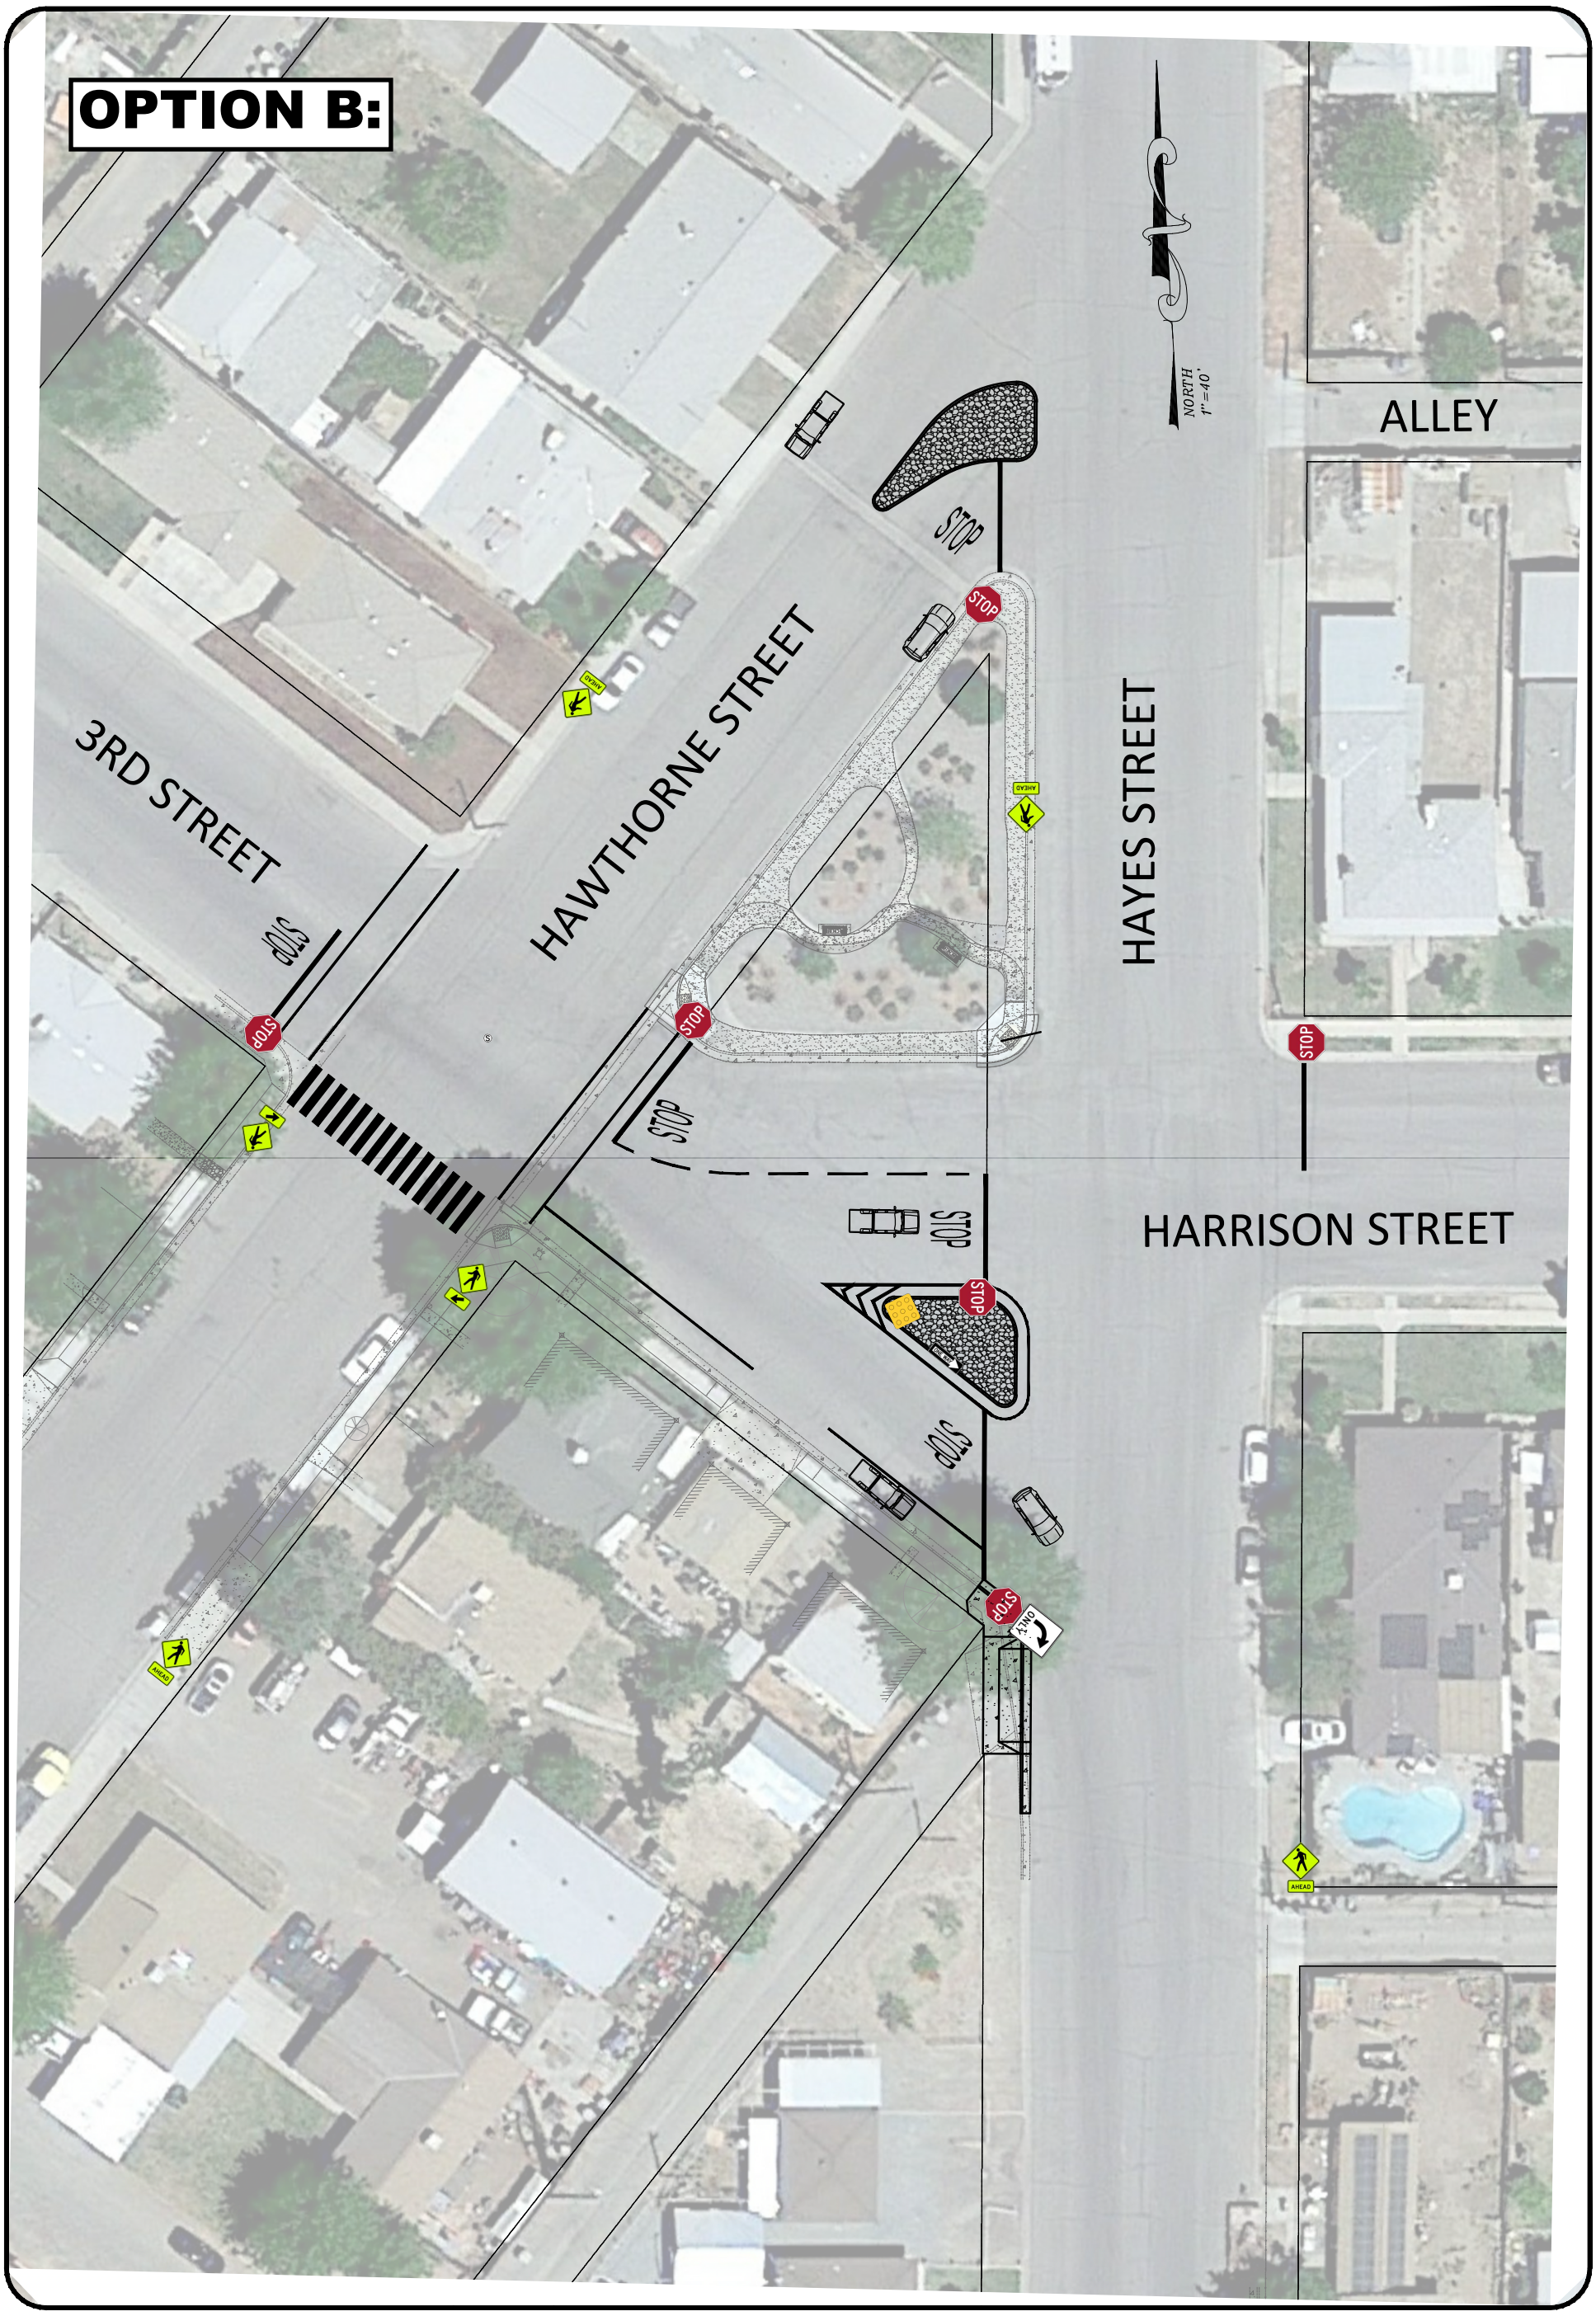

Scale: 1"=40'
Date: 2022.Aug.09
Drwn: C.M.
Chckd: D.J.
JN#: 3001

IMPROVEMENTS PLAN FOR:

3rd & Hayes
TRAFFIC SAFETY IMPROVEMENTS

COALINGA, CALIFORNIA

Tri City Engineering, Inc.
Engineers Surveyors
4630 W. Jennifer Ave. #101
Fresno, CA 93722-6415
PH: 559-447-9075
FAX 559-447-9074
www.TriCityEngineering.com

	DATE	APPRVD.	REVISION
△			
△			
△			
△			
△			
△			

OPTION B: SPLITTER ISLAND AREA ZOOM

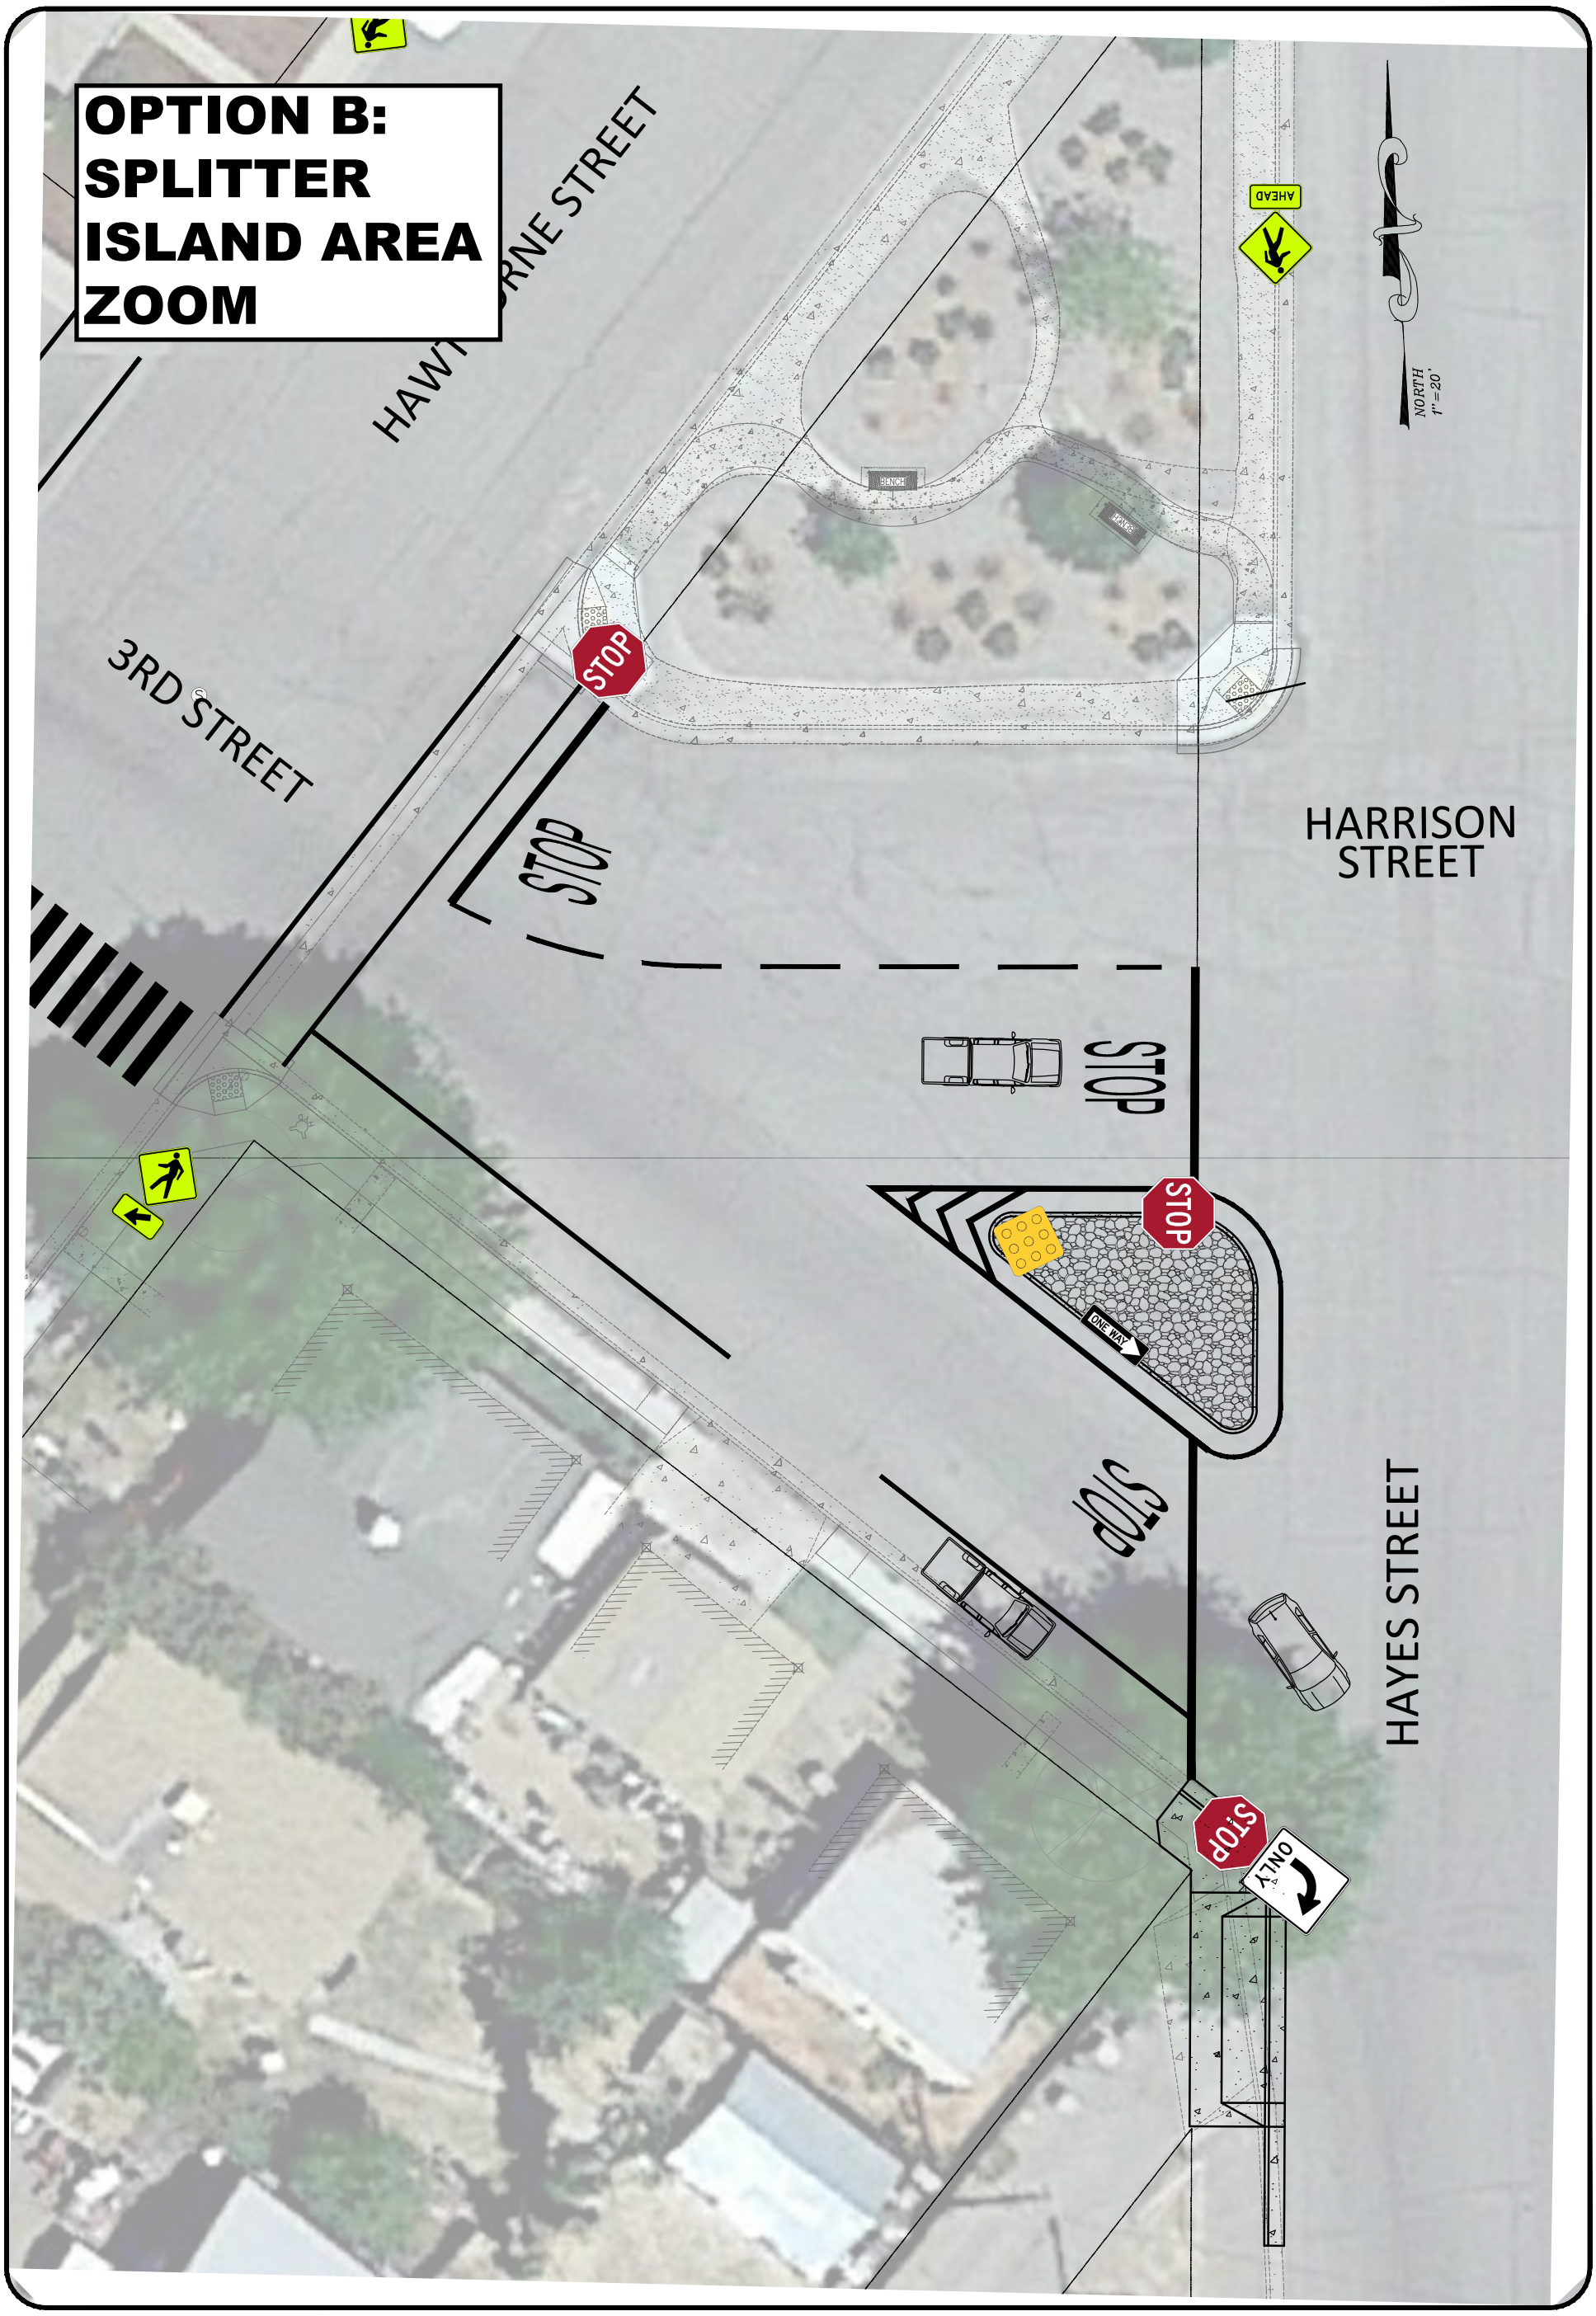

Scale: 1"=20'
Date: 2022.Aug.09
Drwn: C.M.
Chckd: D.J.
JN#: 3001

IMPROVEMENTS PLAN FOR:

3rd & Hayes
TRAFFIC SAFETY IMPROVEMENTS

COALINGA, CALIFORNIA

Tri City Engineering, Inc.
Engineers Surveyors
4630 W. Jennifer Ave. #101
Fresno, CA 93722-6415
PH: 559-447-9075
FAX 559-447-9074
www.TriCityEngineering.com

	DATE	APPRVD.	REVISION
△			
△			
△			
△			
△			
△			