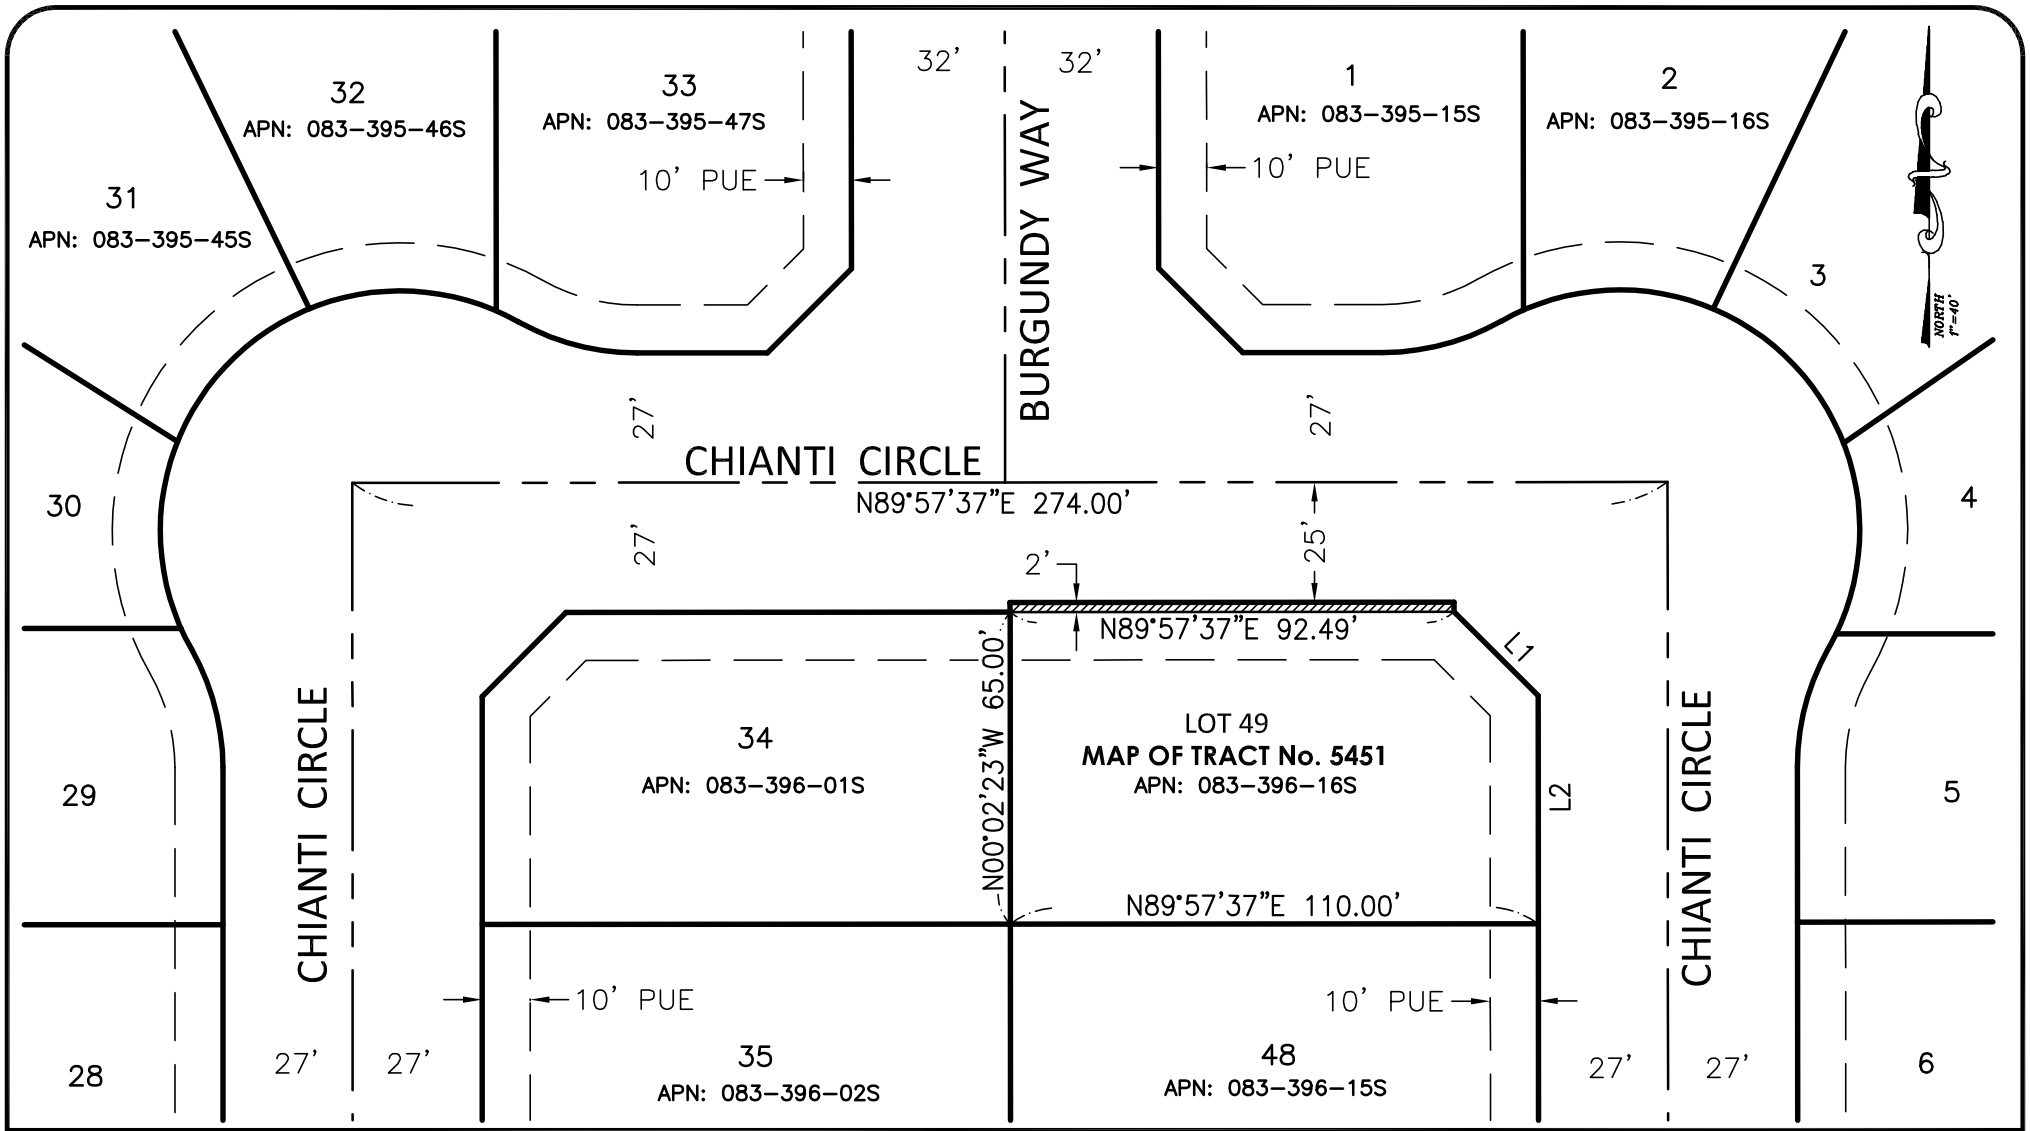

LEGEND

EXISTING PROPERTY LINE

AREA OF EXISTING PUBLIC STREET EASEMENT TO BE VACATED. AREA: ±185 S.F.

EXHIBIT "B"

LINE TABLE		
LINE	LENGTH	BEARING
L1	24.77'	N45°02'23"W
L2	47.49'	N00°02'23"W

EXHIBIT FOR:

STREET ROW VACATION

APN: 083-396-16 S

CHIANTI CIRCLE

COALINGA, CALIFORNIA

TRI CITY engineering

Tri City Engineering, Inc.
Engineers Surveyors

4630 W. Jennifer Ave. #101
Fresno, CA 93722-6415
PH: 559-447-9075
FAX 559-447-9074
www.TriCityEngineering.com

DATE	APPRVD.	REVISION
△		
△		
△		
△		
△		

Scale: 1"=40'
Date: 2022.May.11
Drwn: S.Z.
Chckd: D.J.
JN#: 2979